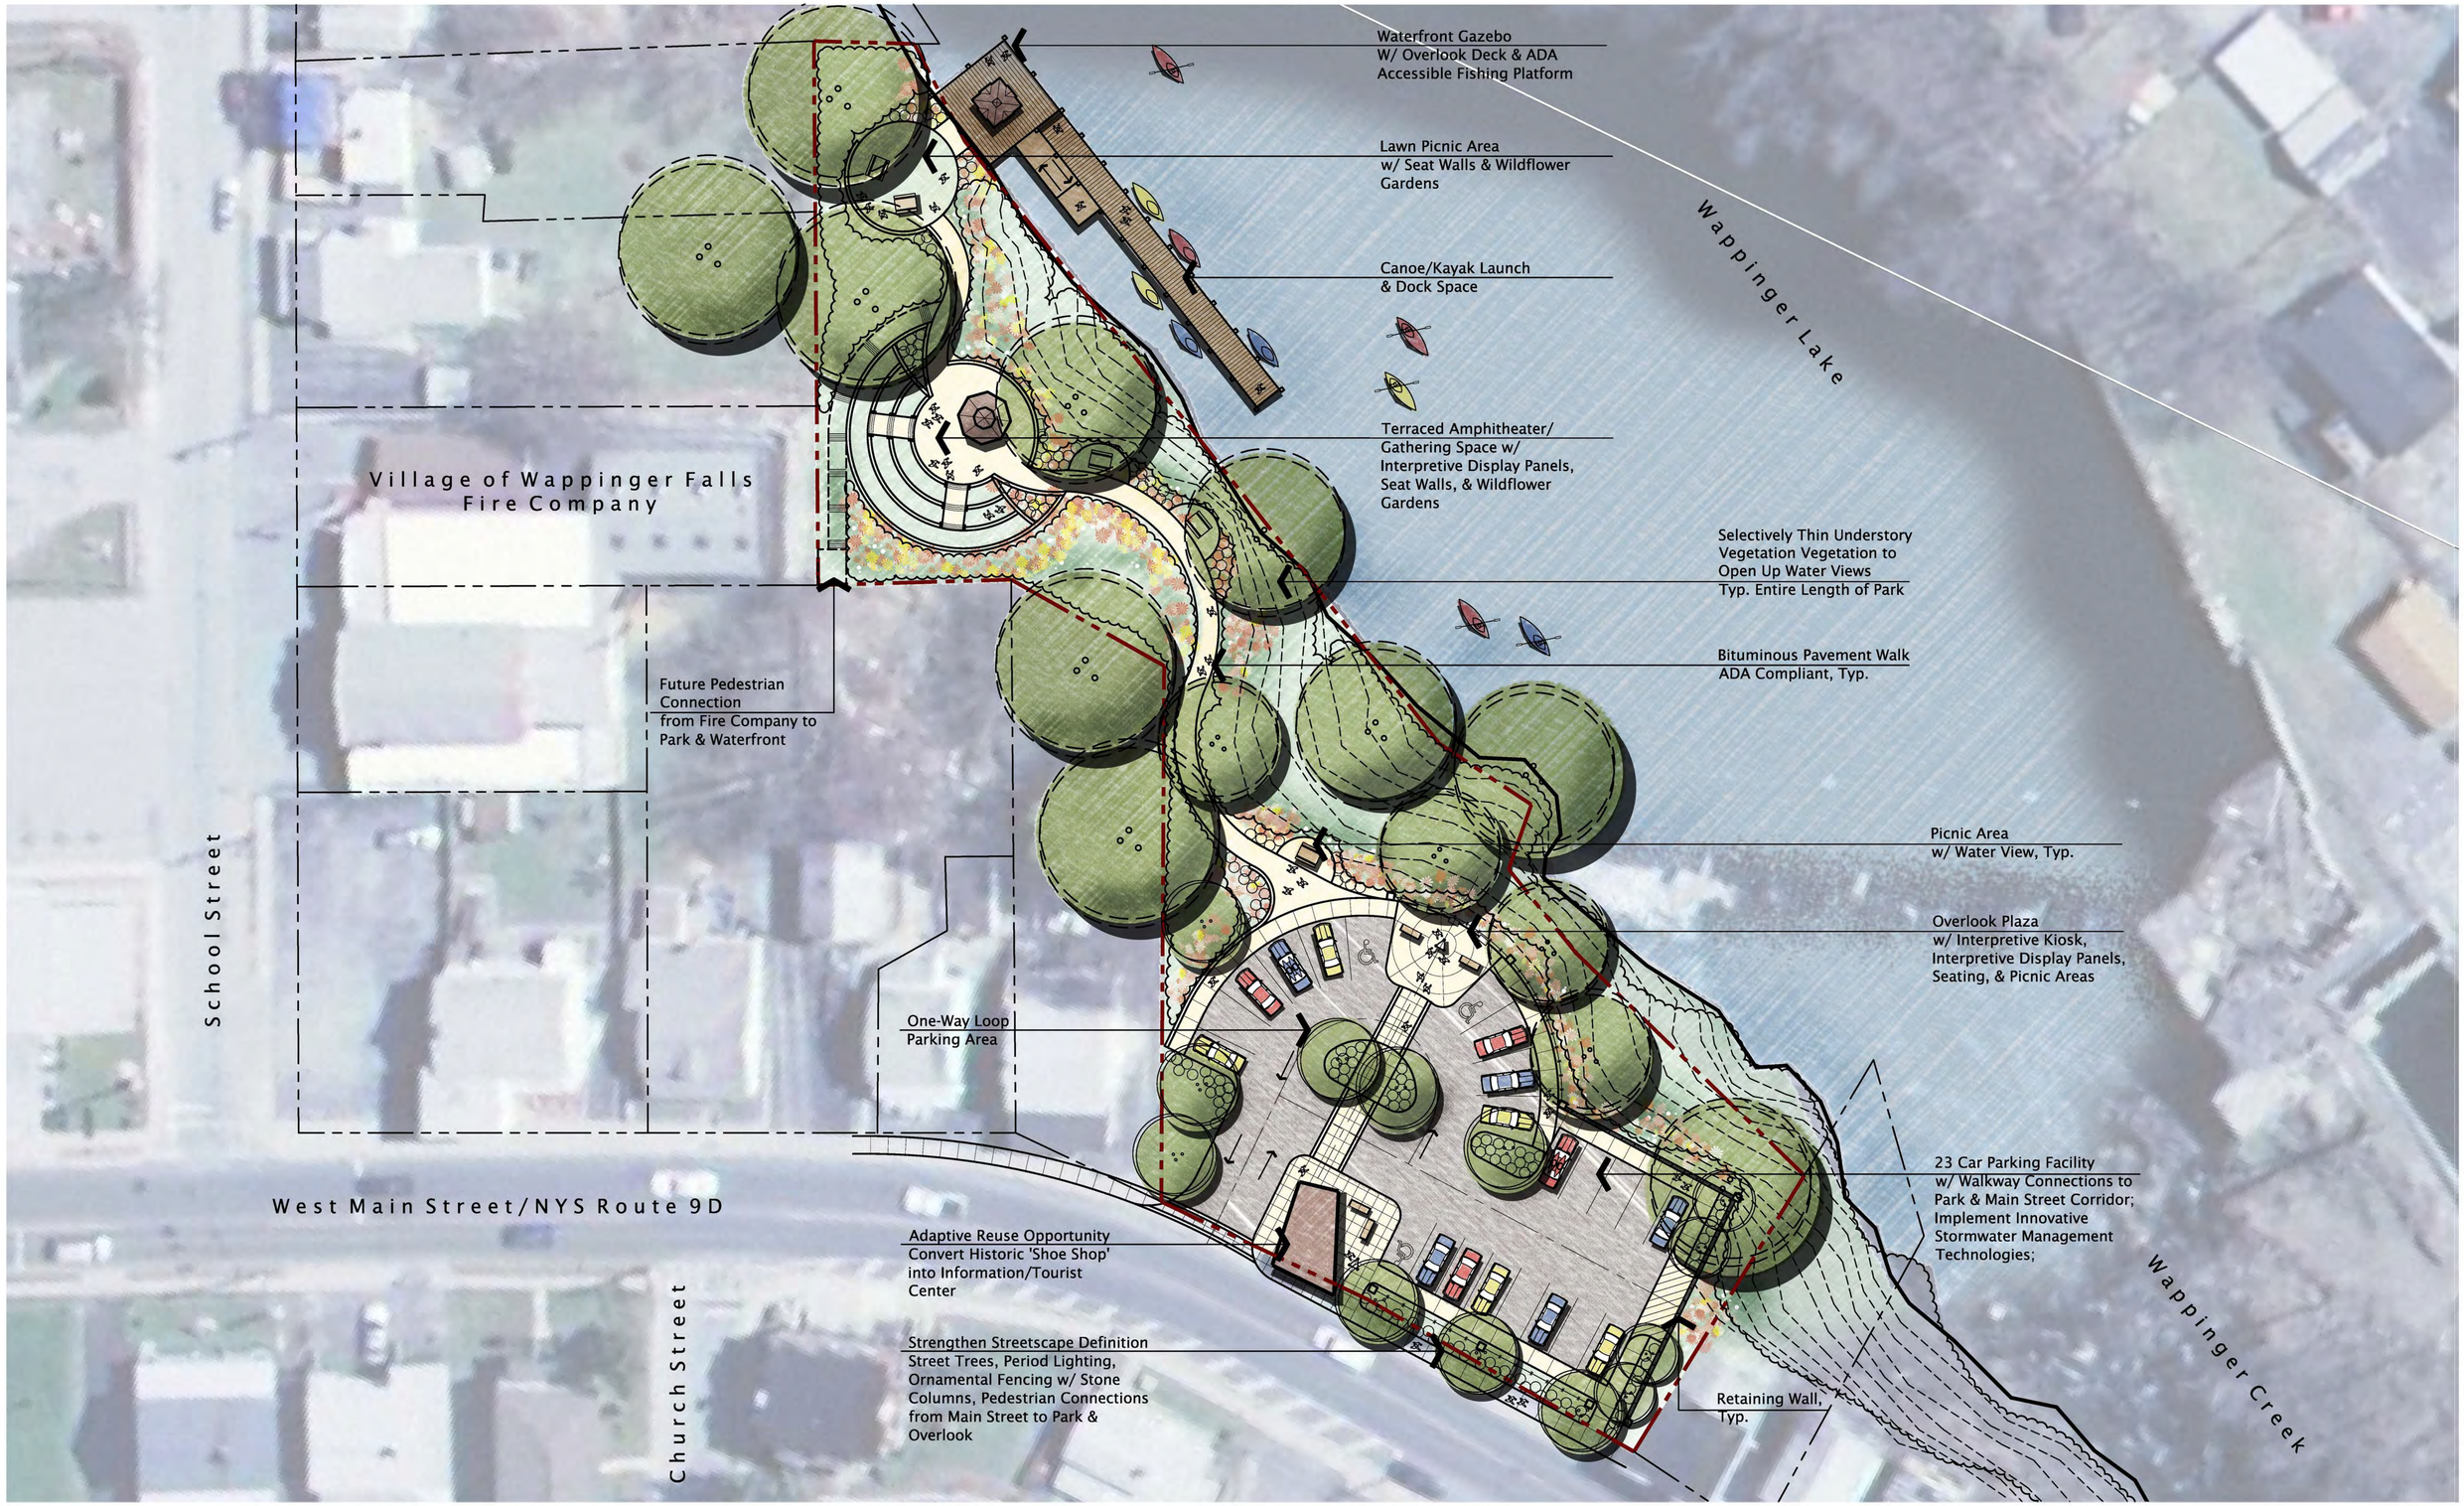

the LA group
Landscape Architecture
and Engineering, PC
40 Long Alley
Saratoga Springs
New York 12866
P 518/587-8100
F 518/587-0180
www.thelagroup.com

FRANNY REESE MEMORIAL PARK
VILLAGE OF WAPPINGERS FALLS
CONCEPT PLAN

GRAPHIC SCALE
20 0 10 20 40
1 inch = 20 feet

AUGUST 23, 2008

Plotted By: TIMOTHY LARSON
Save Date: 8/15/2008 8:07 AM
File Name: G:\Proj-08\08047_Franny Reese Park\08047CAD\08047 FINAL PLAN.dwg

the LA group
Landscape Architecture and Engineering, PC
40 Long Alley
Saratoga Springs
New York 12866
P 518/587-8100
F 518/587-0180
www.thelagroup.com

FRANNY REESE MEMORIAL PARK

VILLAGE OF WAPPINGERS FALLS

PERSPECTIVE RENDERING - PARKING AREA/OVERLOOK PLAZA

AUGUST 23, 2008

the LA group
Landscape Architecture
and Engineering, PC

40 Long Alley
Saratoga Springs
New York 12866

P 518/587-8100
F 518/587-0180
www.thelagroup.com

FRANNY REESE MEMORIAL PARK

VILLAGE OF WAPPINGERS FALLS

PERSPECTIVE RENDERING - WATERFRONT PARK

AUGUST 23, 2008